MI 10 Service Building

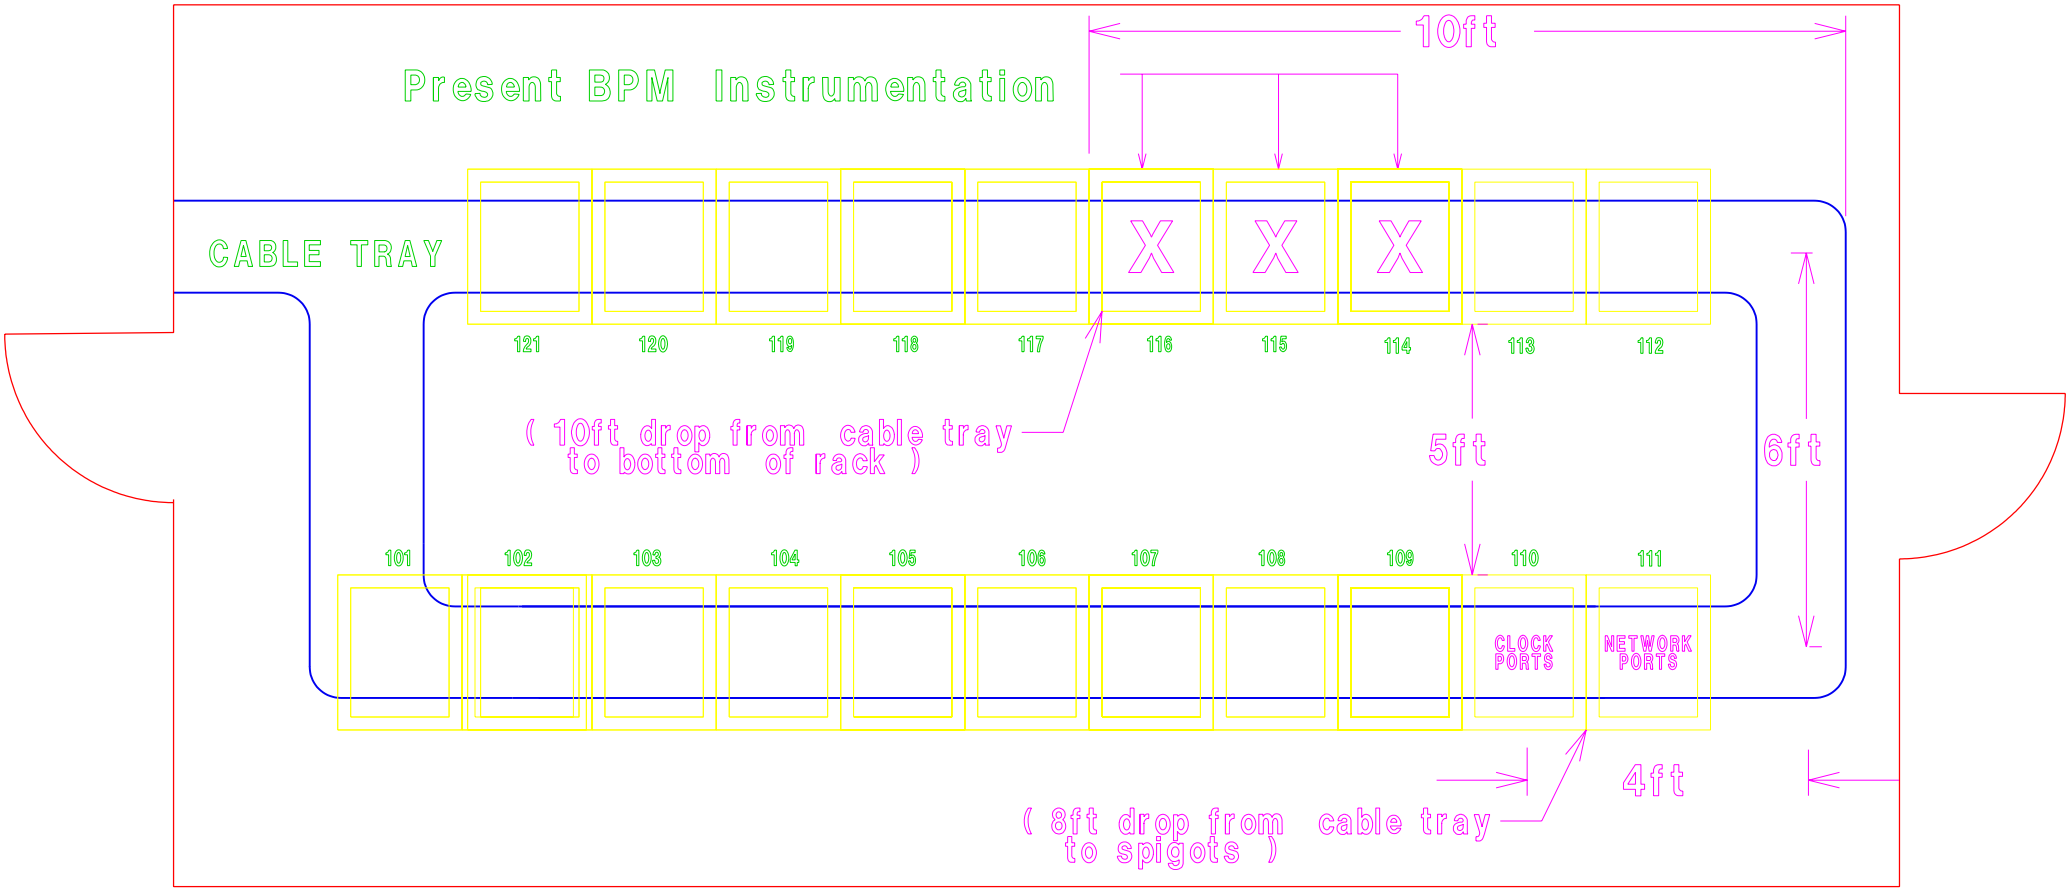

(Looking down on relay racks)

Approximately 40ft cable run.

MI 20 Service Building

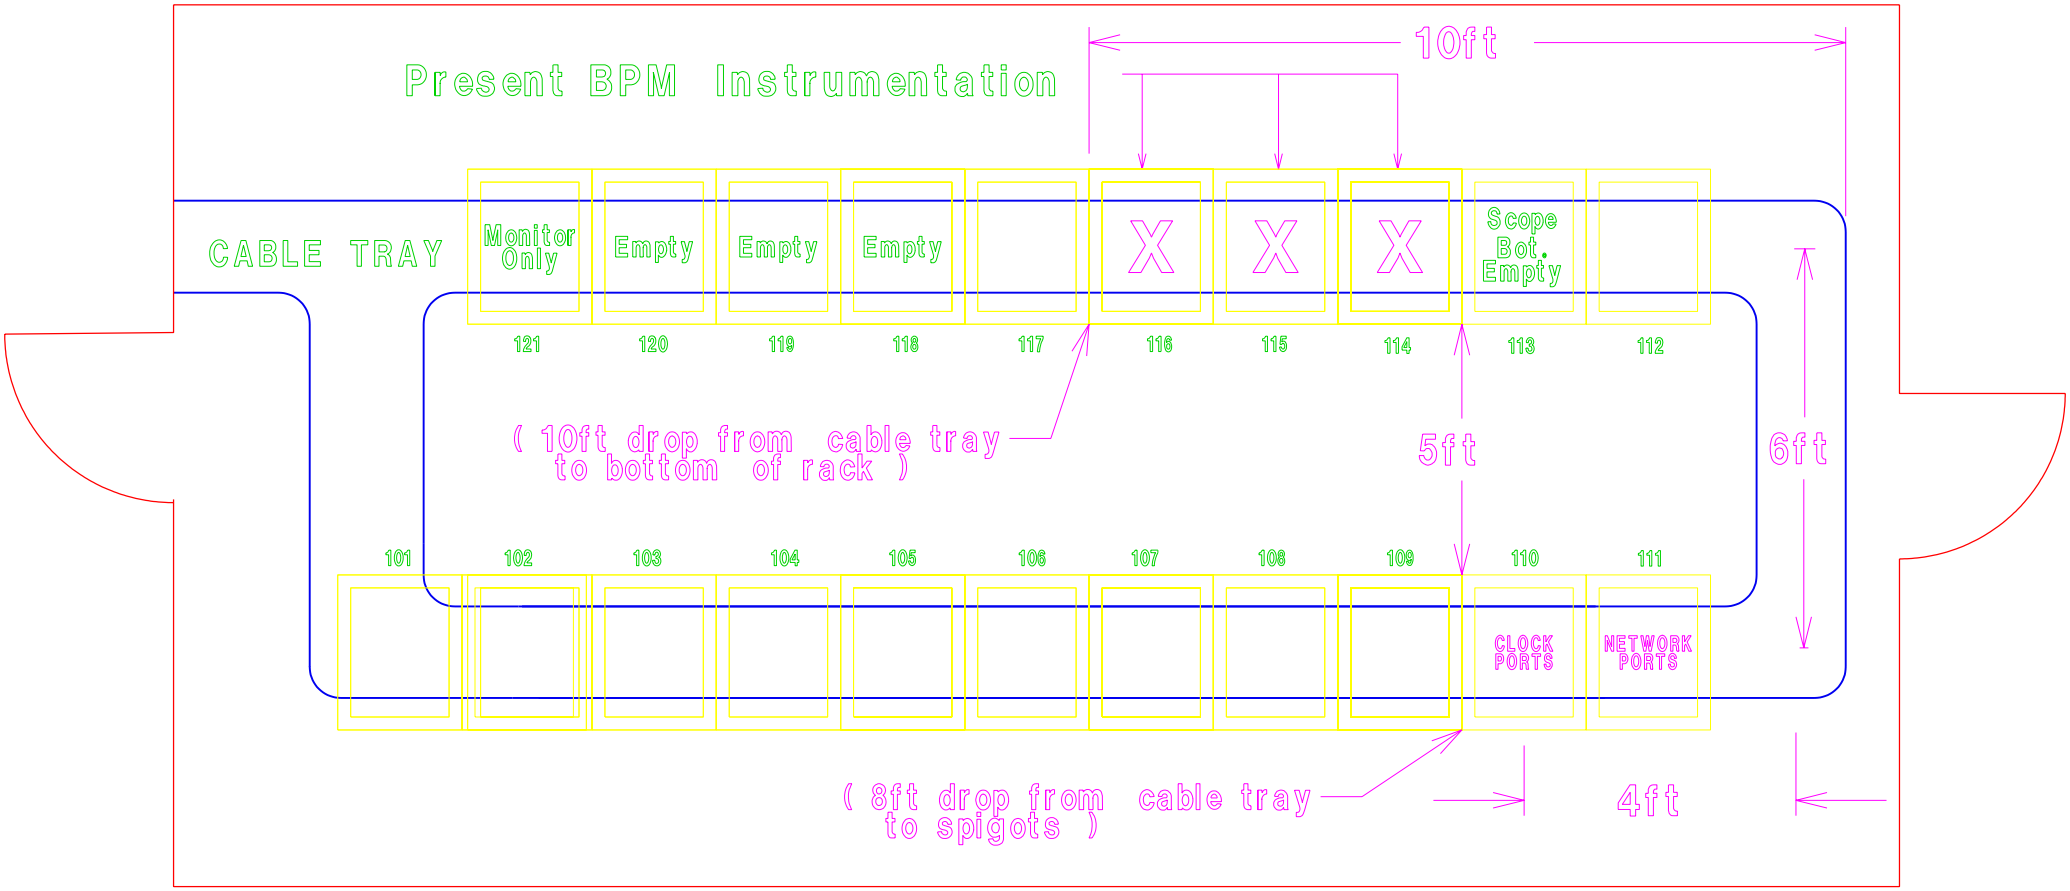

Approximate 40ft cable run

(Looking down on relay racks)

MI 30 Service Building

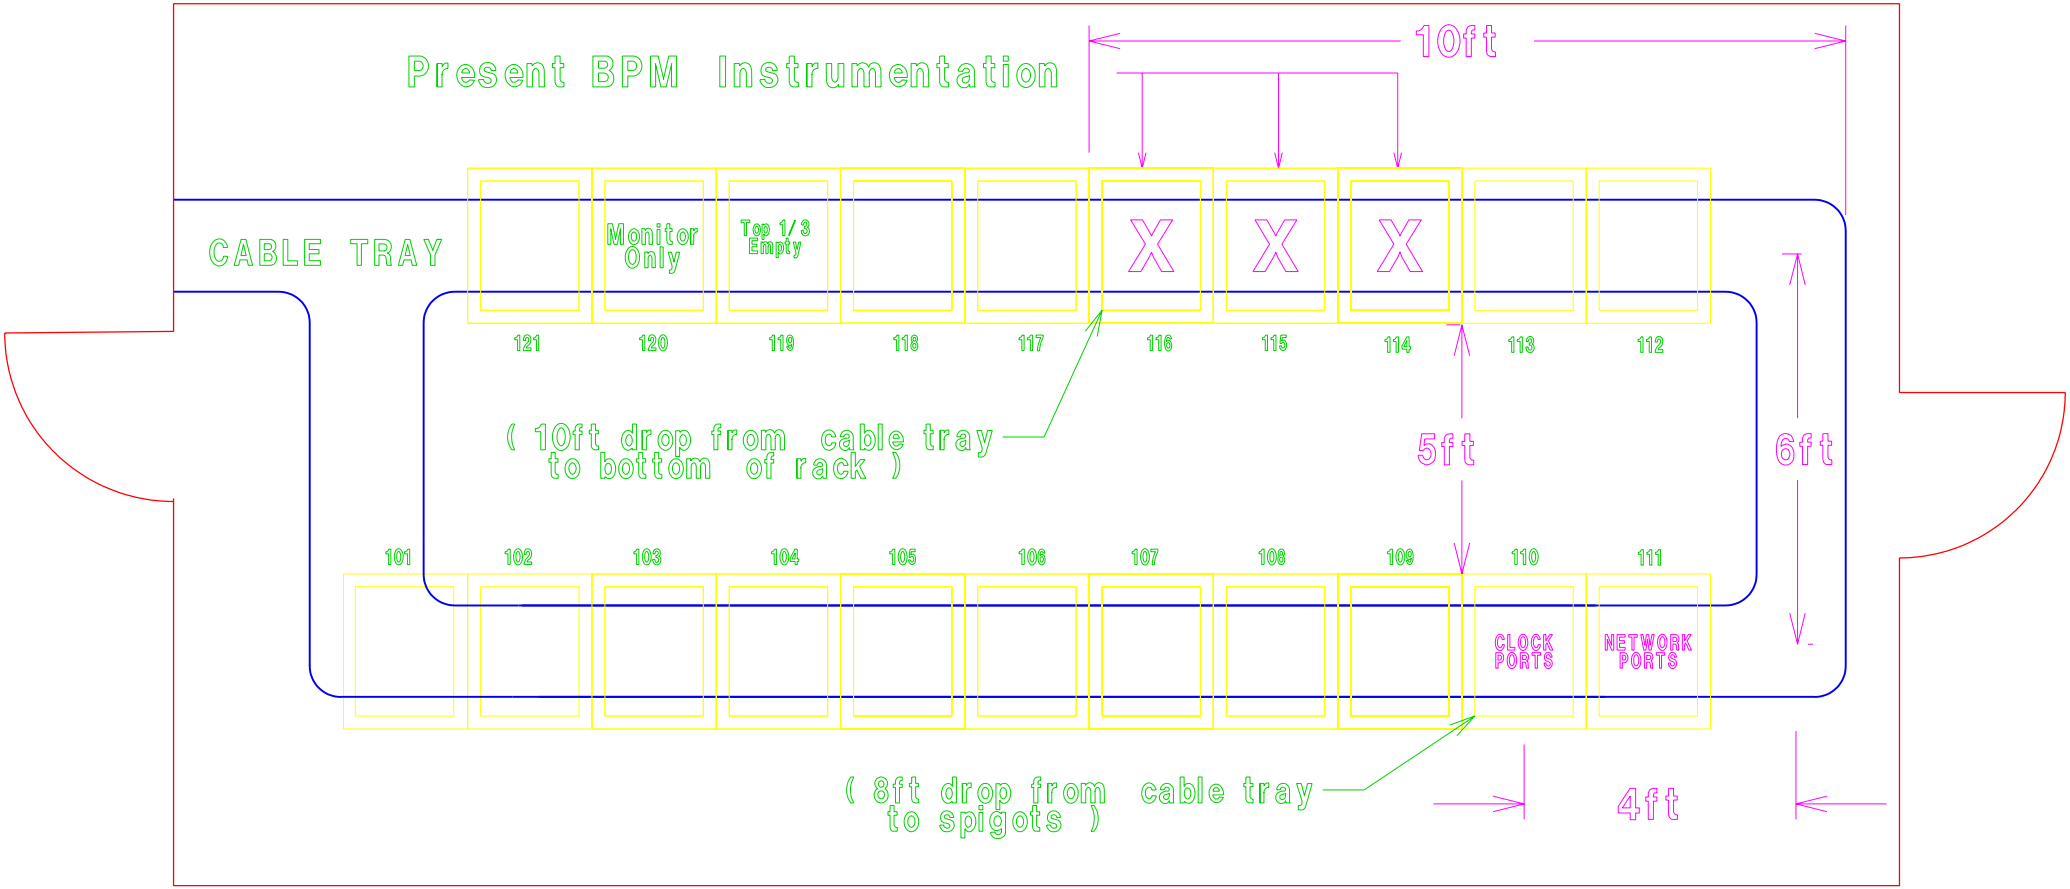

Approximate 40ft cable run

(Looking down on relay racks)

MI 40 Service Building

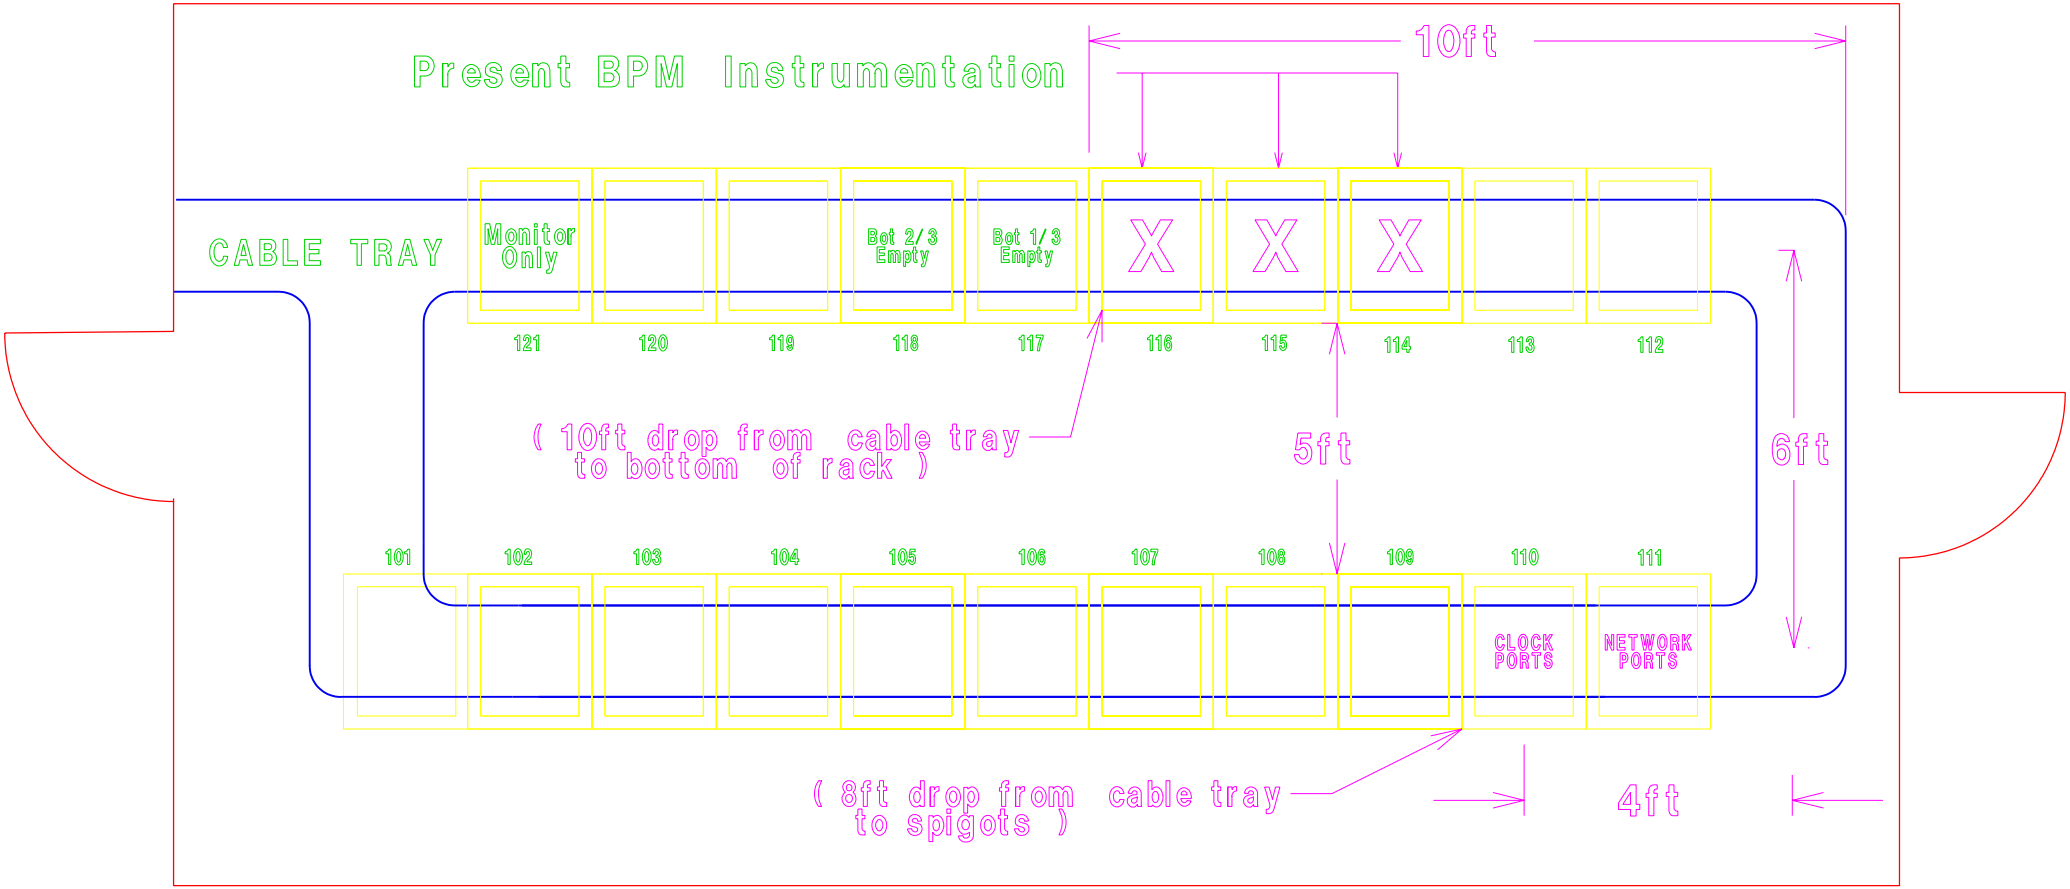

Approximate 40ft cable run

(Looking down on relay racks)

MI 50 Service Building

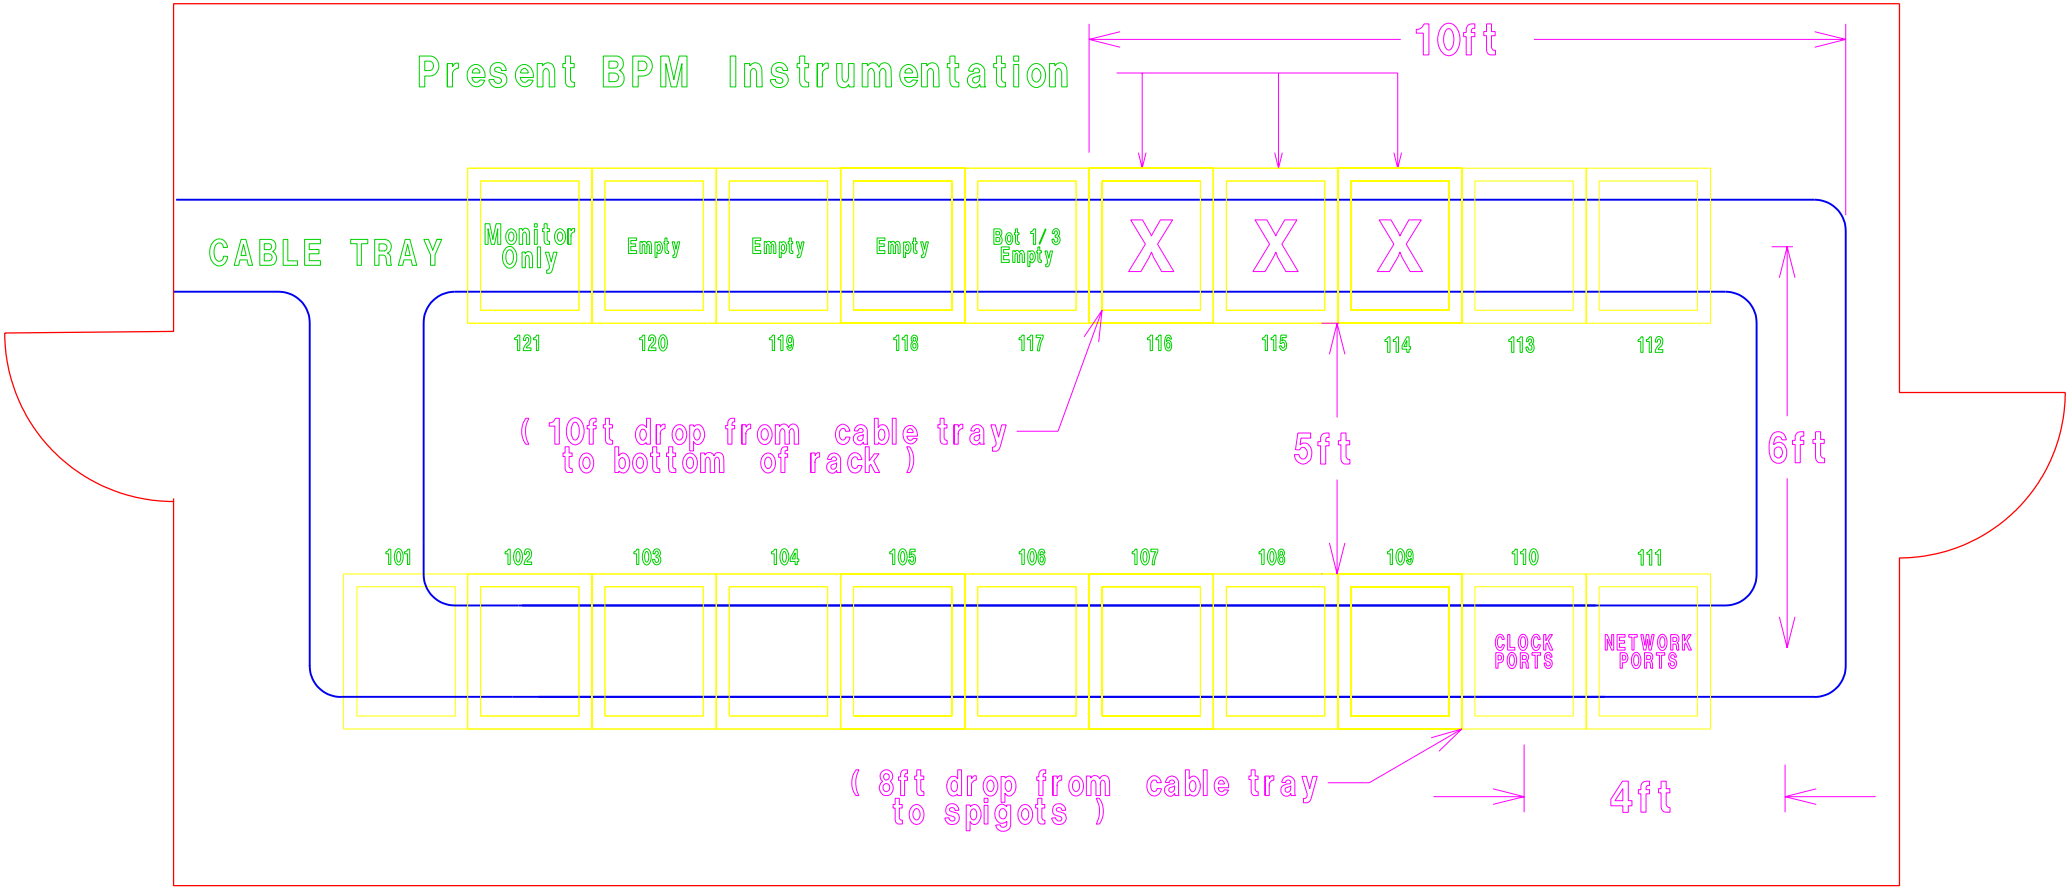

(Looking down on relay racks)

Approximate 40ft cable run

MI 60 North Service Building

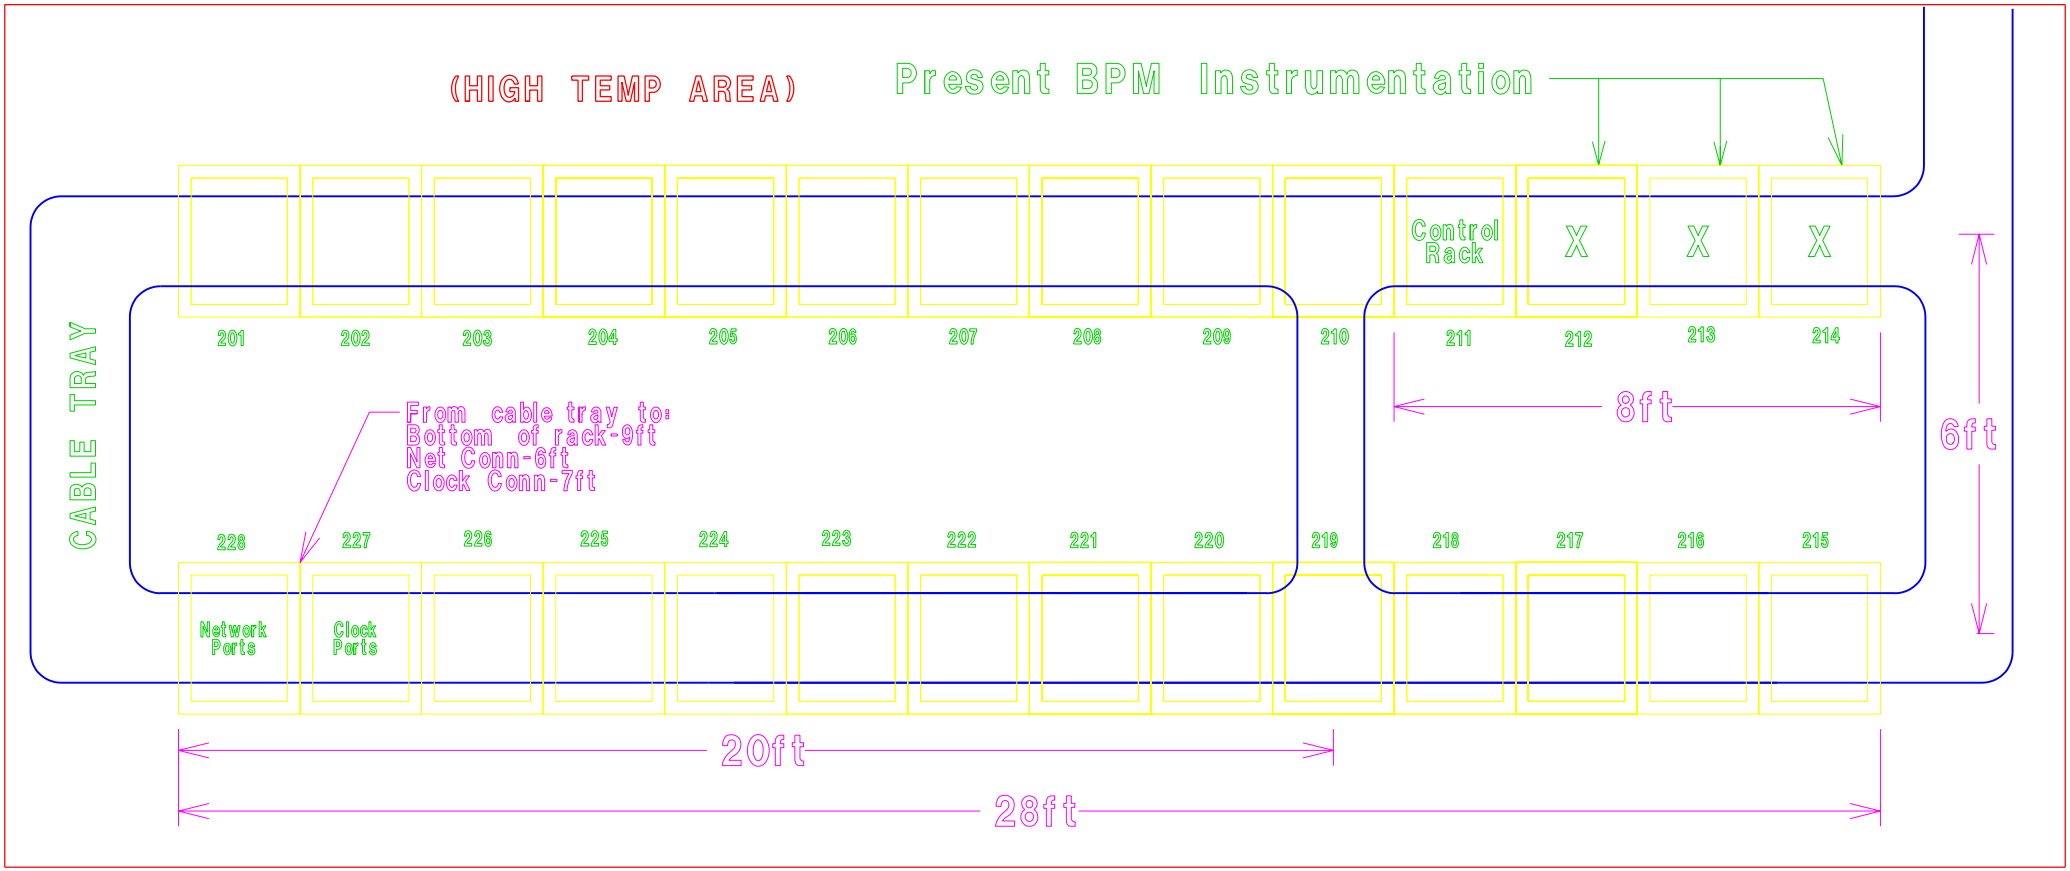

Approximate cable run of 56ft

(Looking down on relay racks)

MI 60 South Service Building

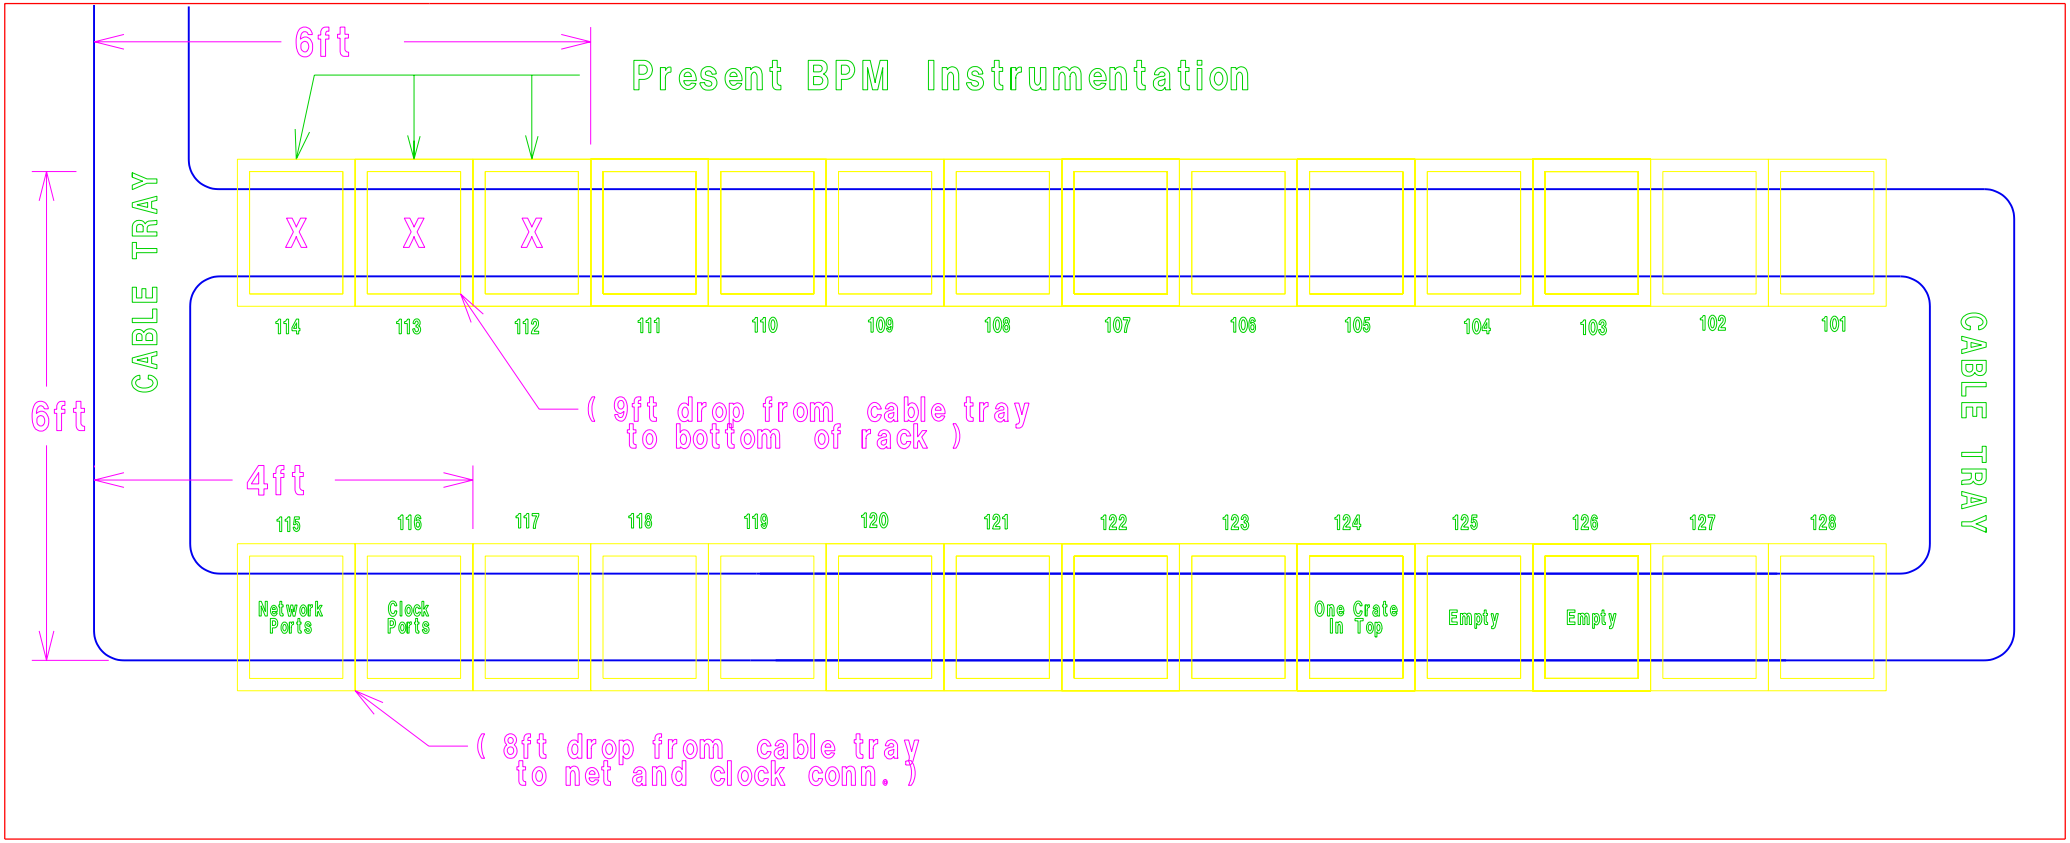

(Looking down on relay racks)

Approximate 32ft cable run